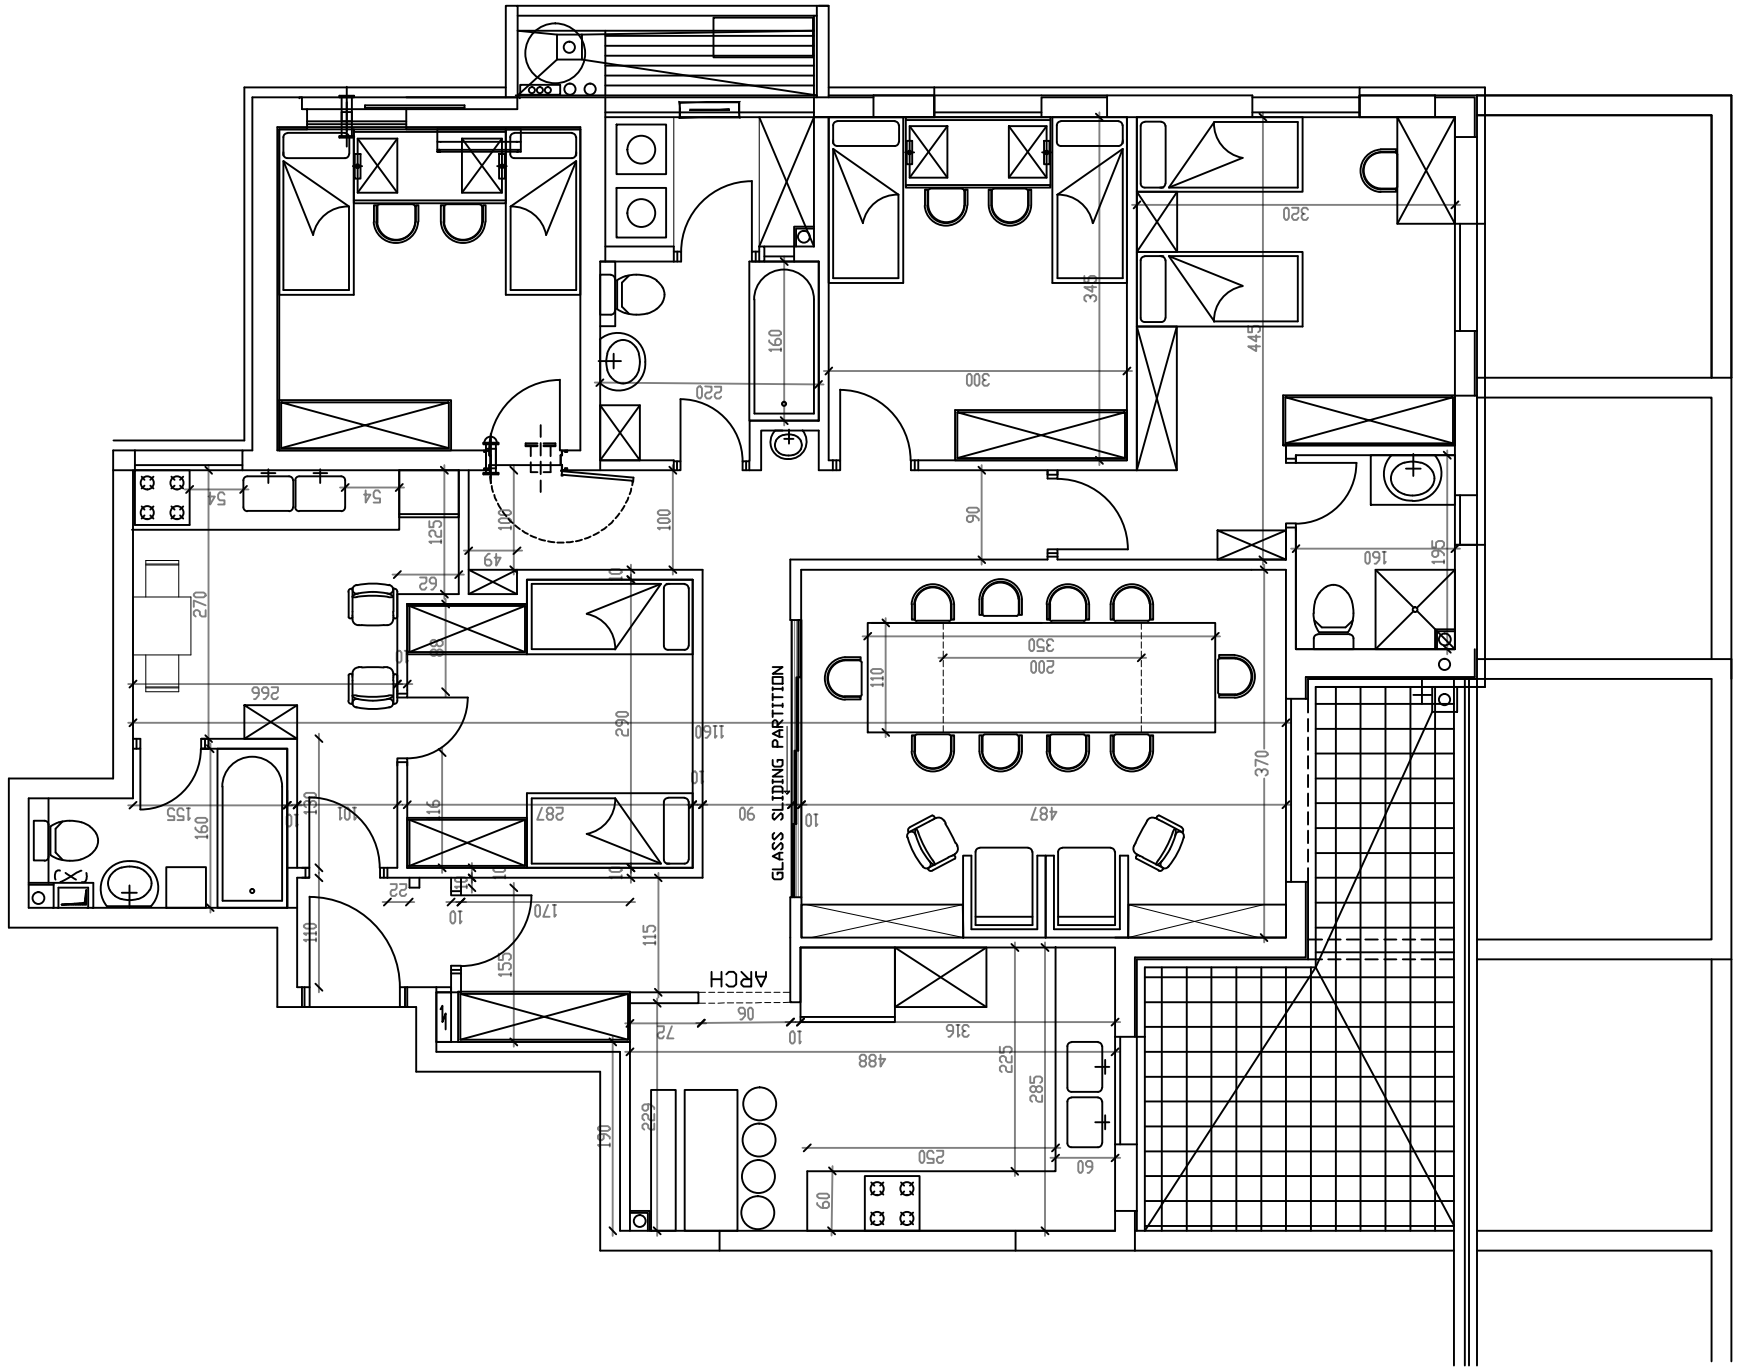
GLASS SLIDING PARTITION
ARCH