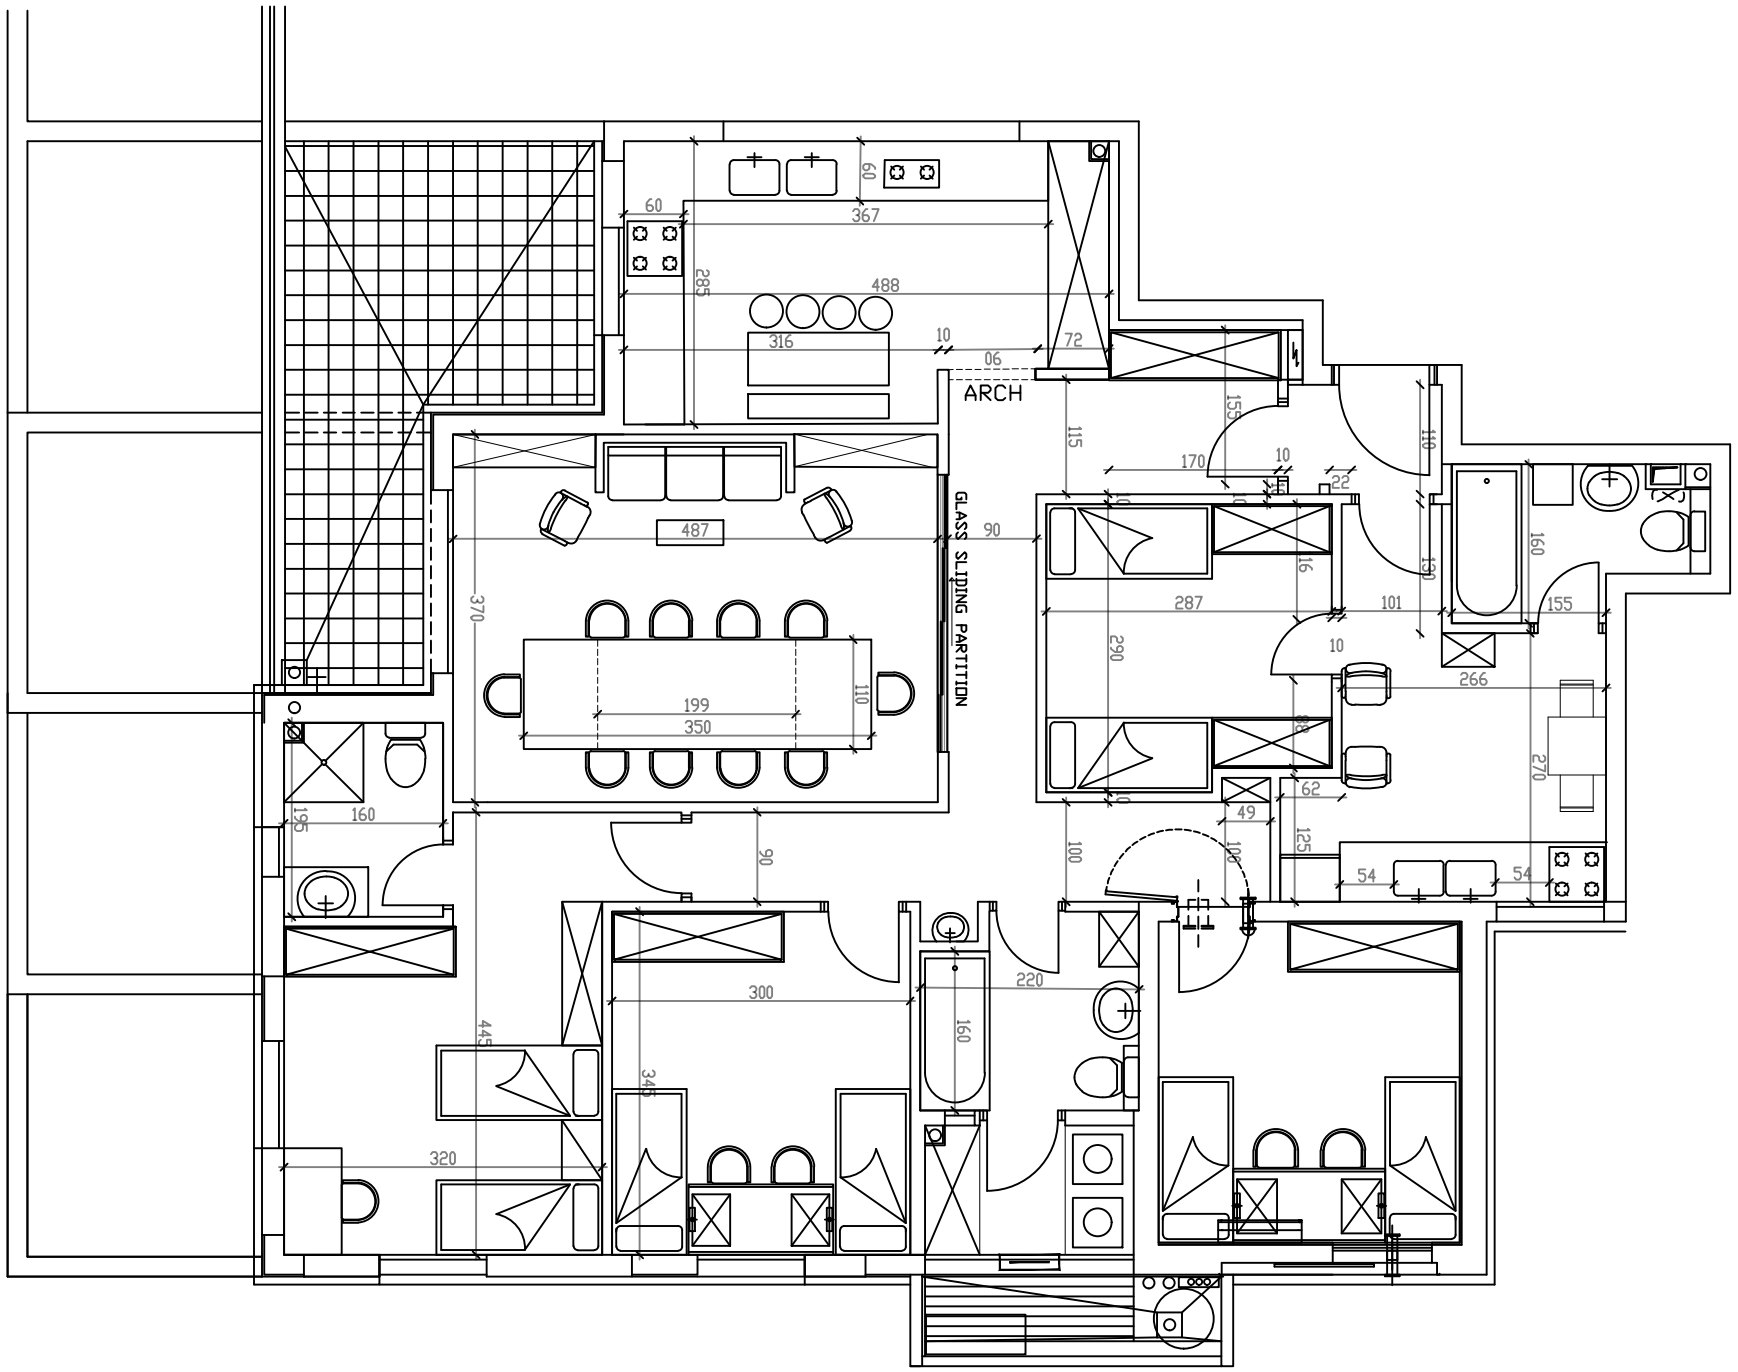
ARCH
GLASS SLIDING PARTITION